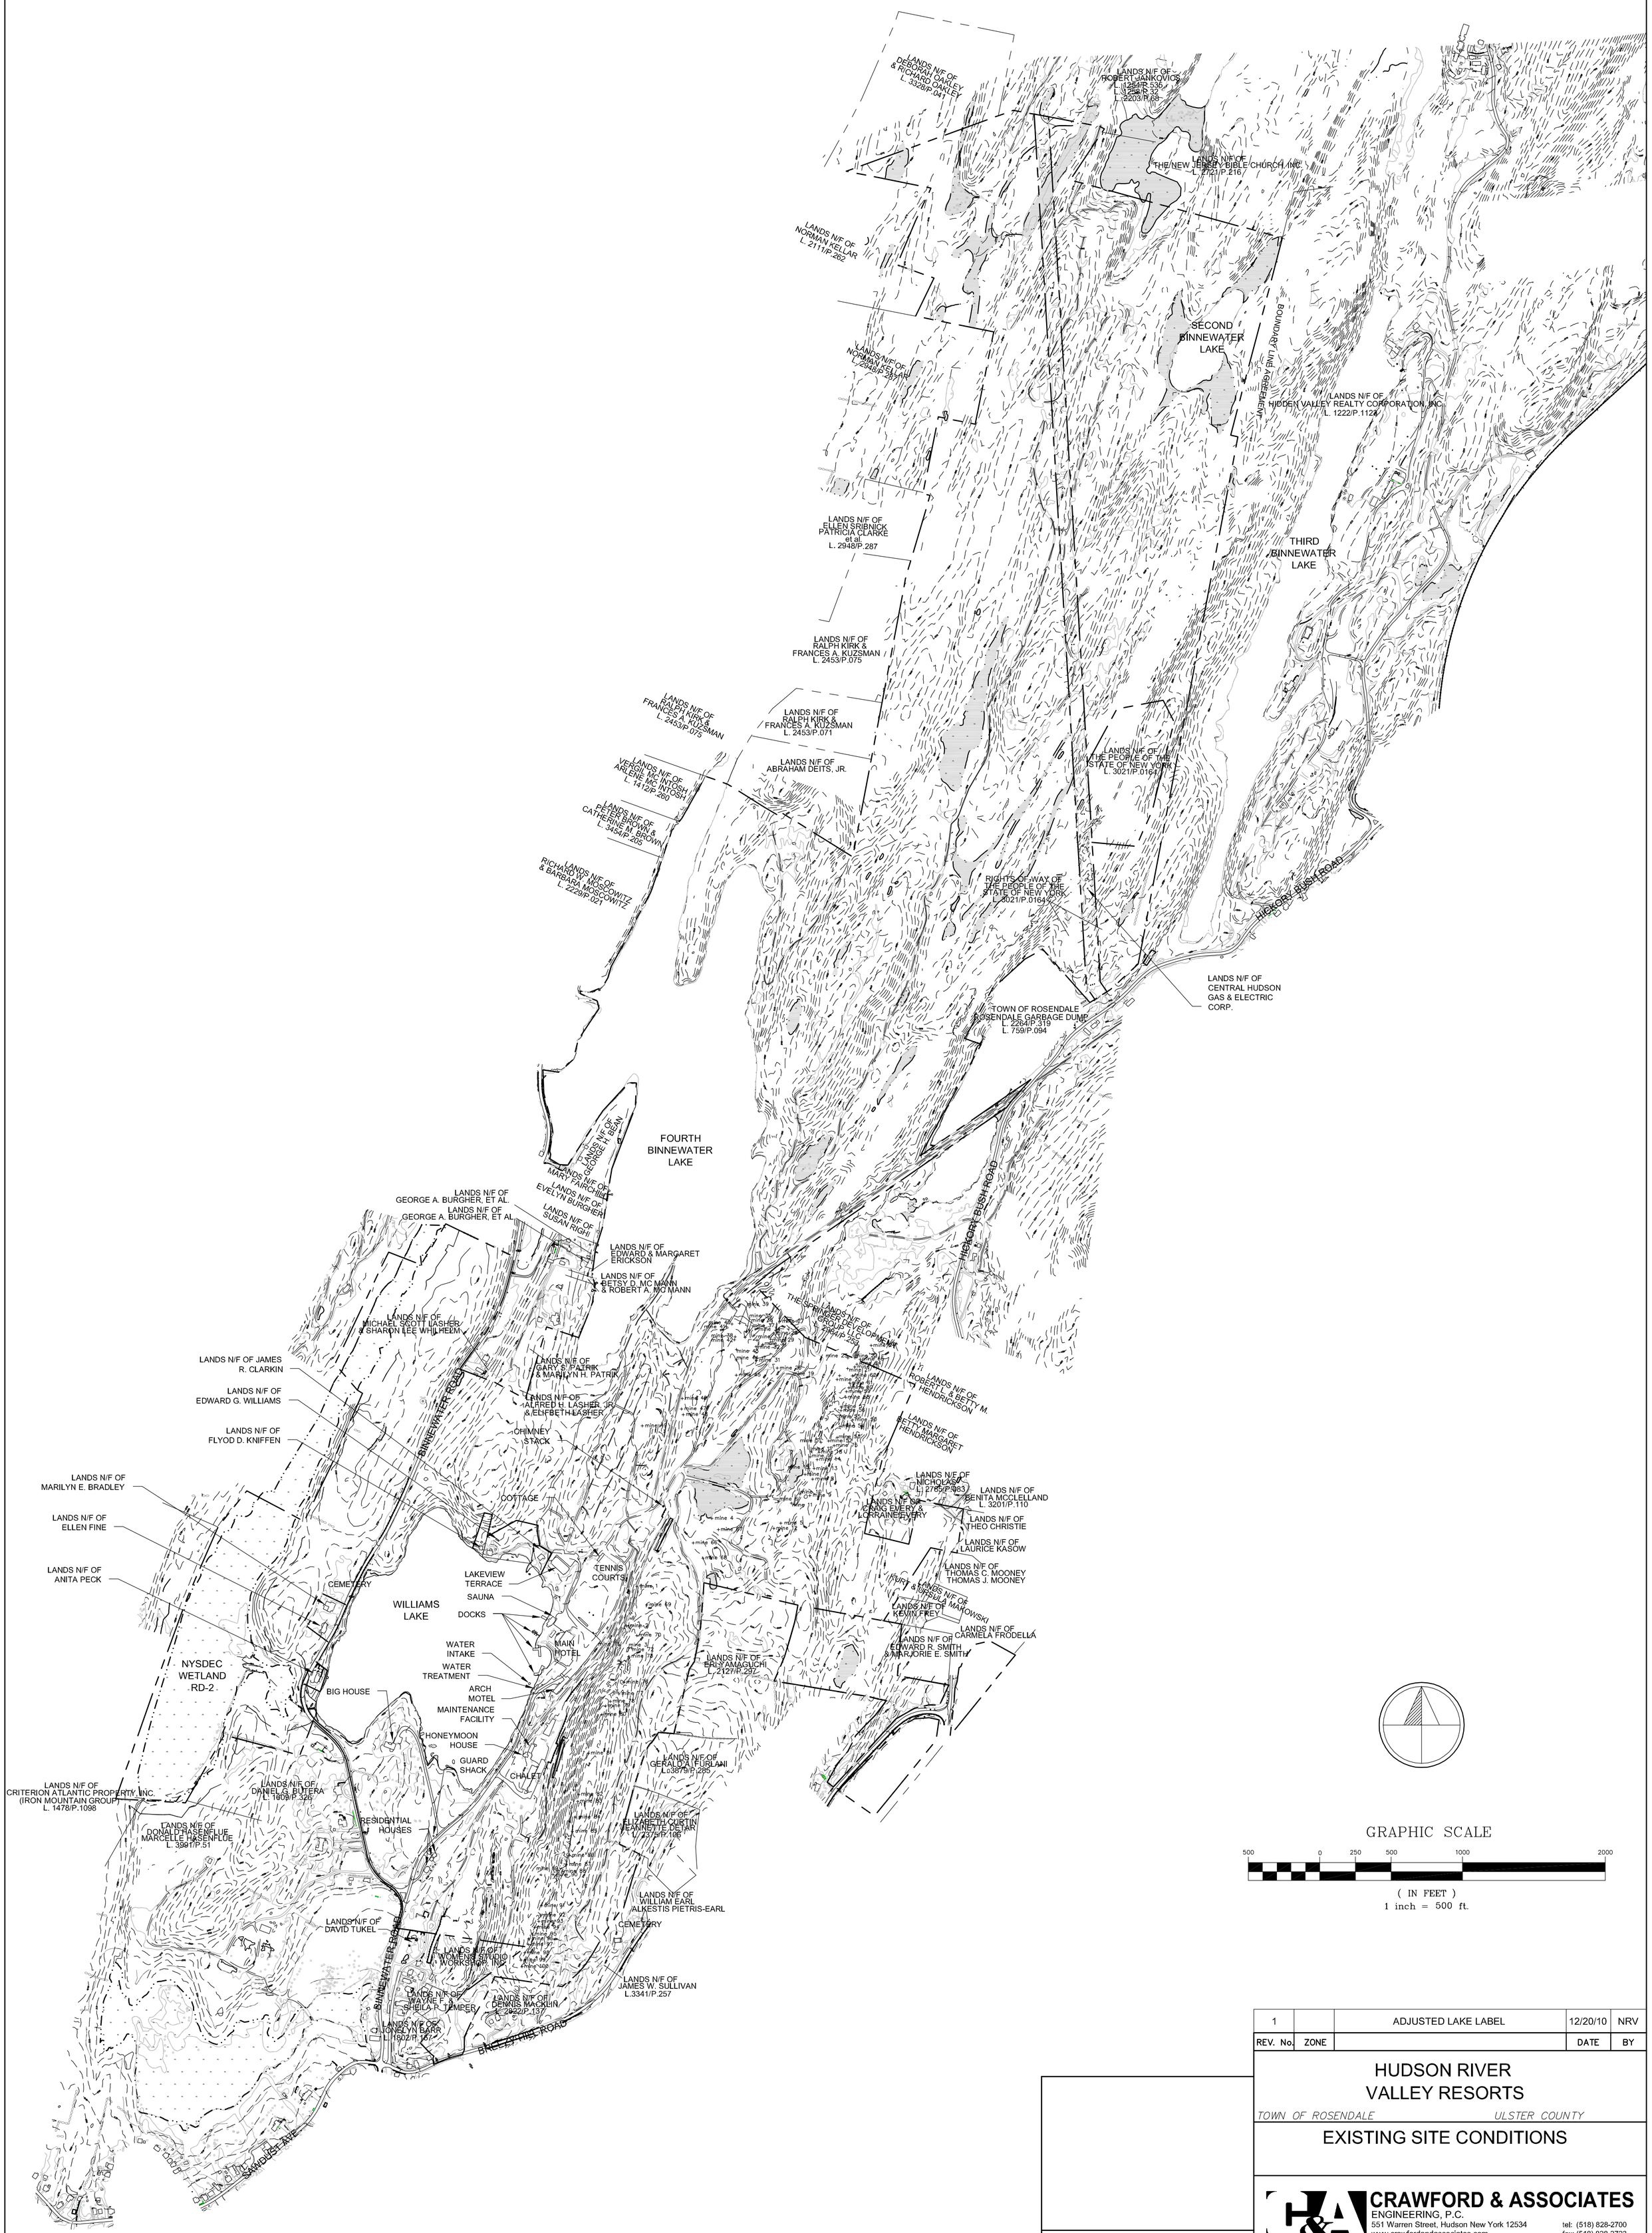


| REV. No. | ZONE | | DATE | BY |
|---|---|---|---|---|
| 1 | | ADJUSTED LAKE LABEL | 12/20/10 | NRV |

# HUDSON RIVER VALLEY RESORTS

TOWN OF ROSENDALE — ULSTER COUNTY

## EXISTING SITE CONDITIONS


CRAWFORD & ASSOCIATES ENGINEERING, P.C.
551 Warren Street, Hudson New York 12534
www.crawfordandassociates.com
tel: (518) 828-2700
fax: (518) 828-2723



© COPYRIGHT

IT IS A VIOLATION OF THE NEW YORK STATE EDUCATION LAW FOR ANY PERSON TO ALTER THESE PLANS, SPECIFICATIONS OR REPORTS IN ANY WAY, UNLESS HE IS ACTING UNDER THE DIRECTION OF A LICENSED PROFESSIONAL ENGINEER.


| | | | |
|---|---|---|---|
| DATE DECEMBER 2009 | DRAWN BY: NRV | H:\WORK\2821.0\dwgs\SITEPLAN.dwg | |
| | DESIGNED BY: C&A | C&A JOB# 2821.0 | DRAWING: C-1 |
| SCALE 1"=500' | CHECKED BY: PJG | | |
| | APPROVED BY: BKN | | |